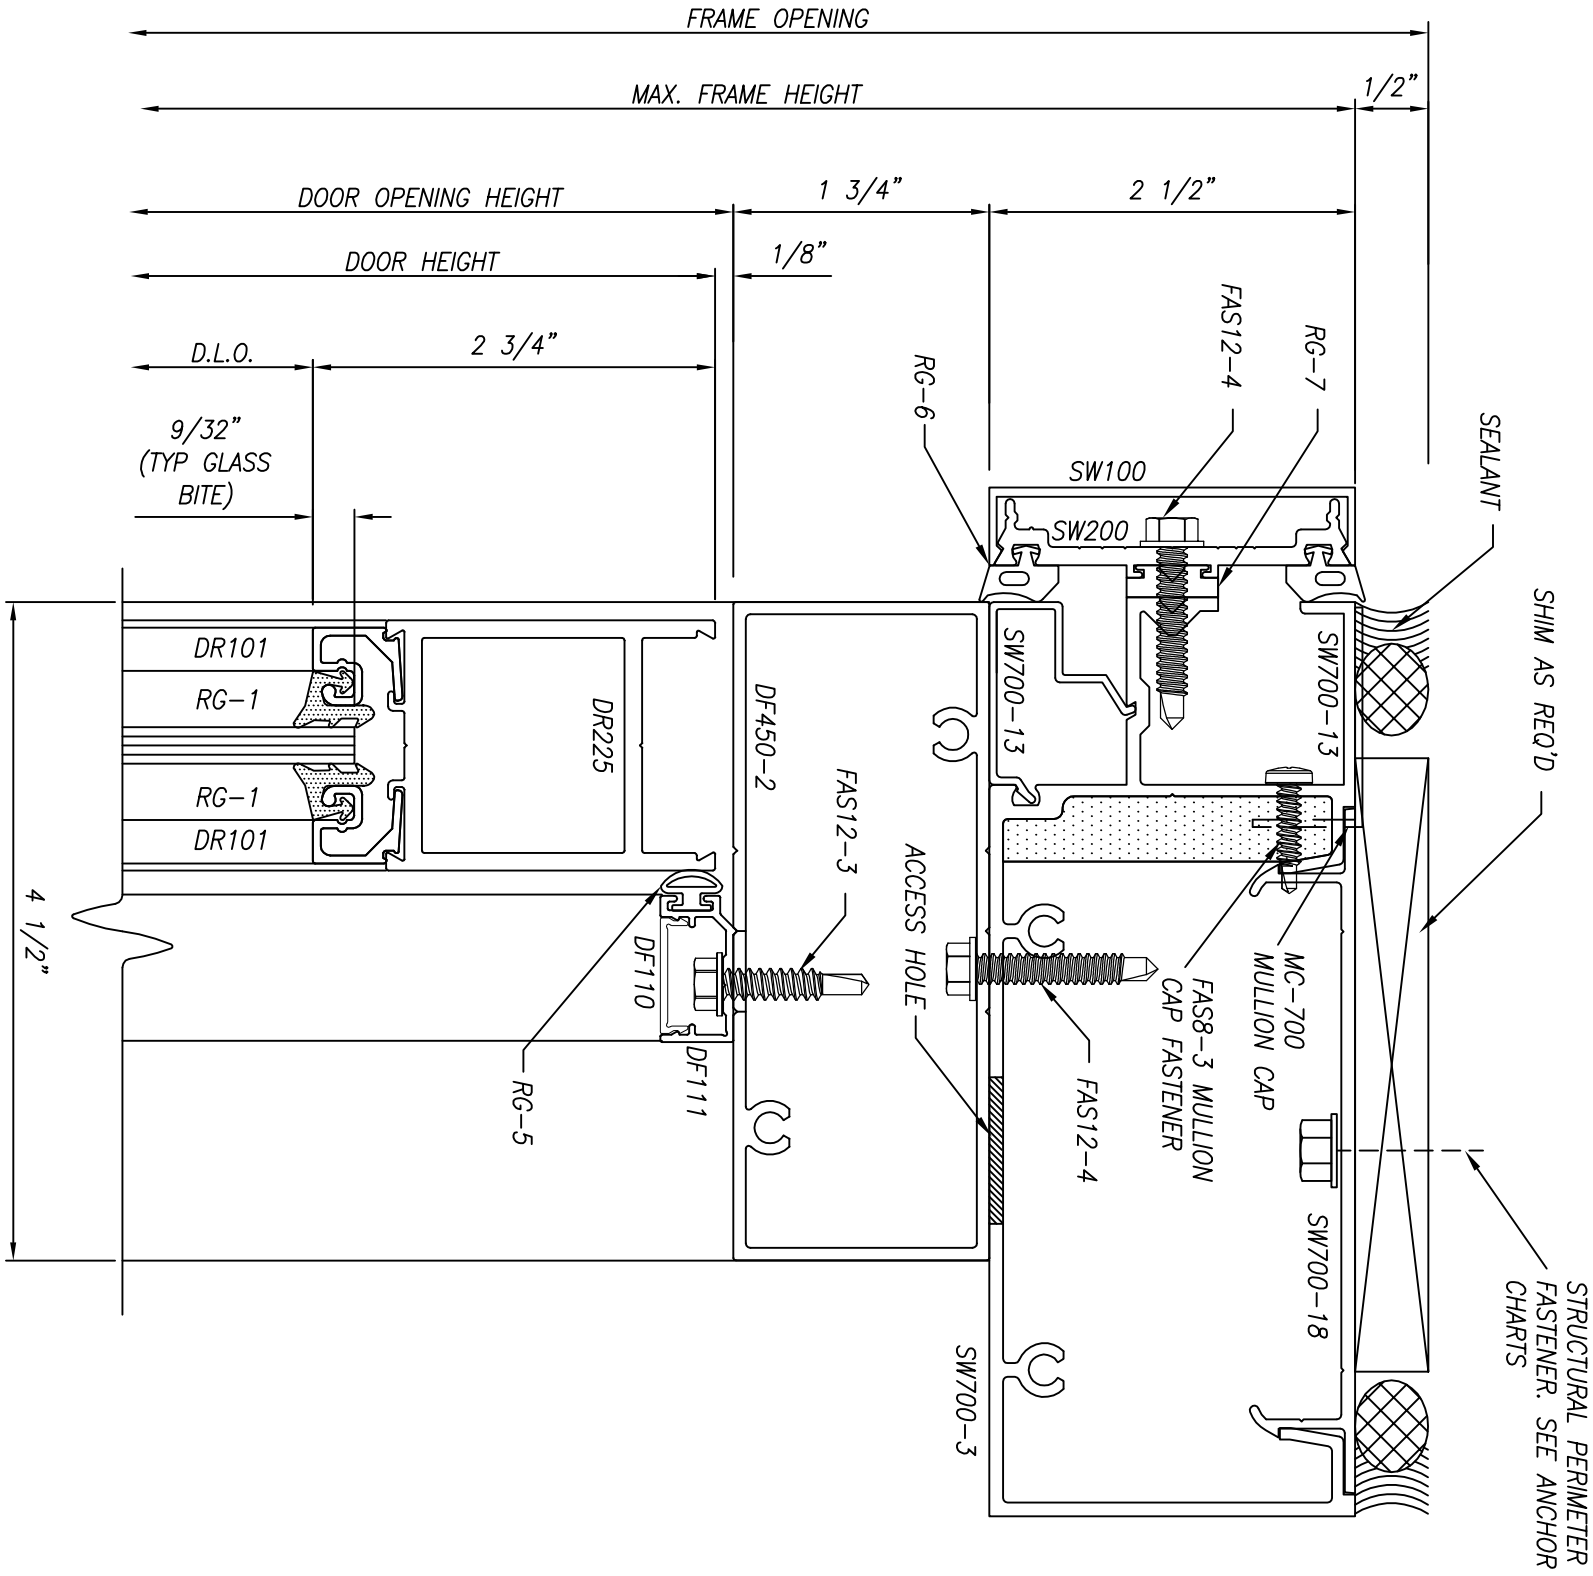
FRAME OPENING
MAX. FRAME HEIGHT
1/2"
DOOR OPENING HEIGHT
1 3/4"
2 1/2"
DOOR HEIGHT
1/8"
D.L.O.
2 3/4"
9/32"
(TYP GLASS
BITE)
4 1/2"
DR101
RG-1
RG-1
DR101
DR225
DF450-2
FAS12-3
DF110
DF111
RG-5
ACCESS HOLE
RG-6
SW100
SW200
FAS12-4
RG-7
SW700-13
SW700-13
FAS8-3 MULLION
CAP FASTENER
FAS12-4
MC-700
MULLION CAP
SW700-18
SW700-3
SEALANT
SHIM AS REQ'D
STRUCTURAL PERIMETER
FASTENER. SEE ANCHOR
CHARTS